Release Code: 0001				BENDING DETAILS.												
Bar Mark	Qty	Size	Total length	Type	'A'	'B'	'C'	'D'	'E'	'F'	'G'	'H'	'J'	'K'	'O'	'R'
301	38	#3	8'2"	T1	4"	2'3"	1'6"	2'3"	1'6"		4"					
403	65	#4	8'4"	T1	4"	2'10"	1'	2'10"	1'		4"					
407	145	#4	3'8"	T1	4"	1'	6"	1'	6"		4"					
401	125	#4	9'	T1	4"	2'6"	1'8"	2'6"	1'8"		4"					
402	114	#4	3'6"	14		8"	2'2"	8"				6"		6"	31½"	
406	110	#4	6'3"	3	5"	8"	3'8"	1'6"				3'8"	3"		2'2"	
508	58	#5	4'2"	8	10"	2'6"					10"					
504	12	#5	7'	8	2'6"	2'					2'6"					
506	104	#5	4'3"	2	1'2"	3'1"										
404	75	#4	3'9"	6		1'	1'9"	1'				1'8"			2'6"	
405	75	#4	6'8"	2	8"	6'										
507	12	#5	6'	8	2'6"	1'					2'6"					
503	60	#5	5'	2	2'6"	2'6"										

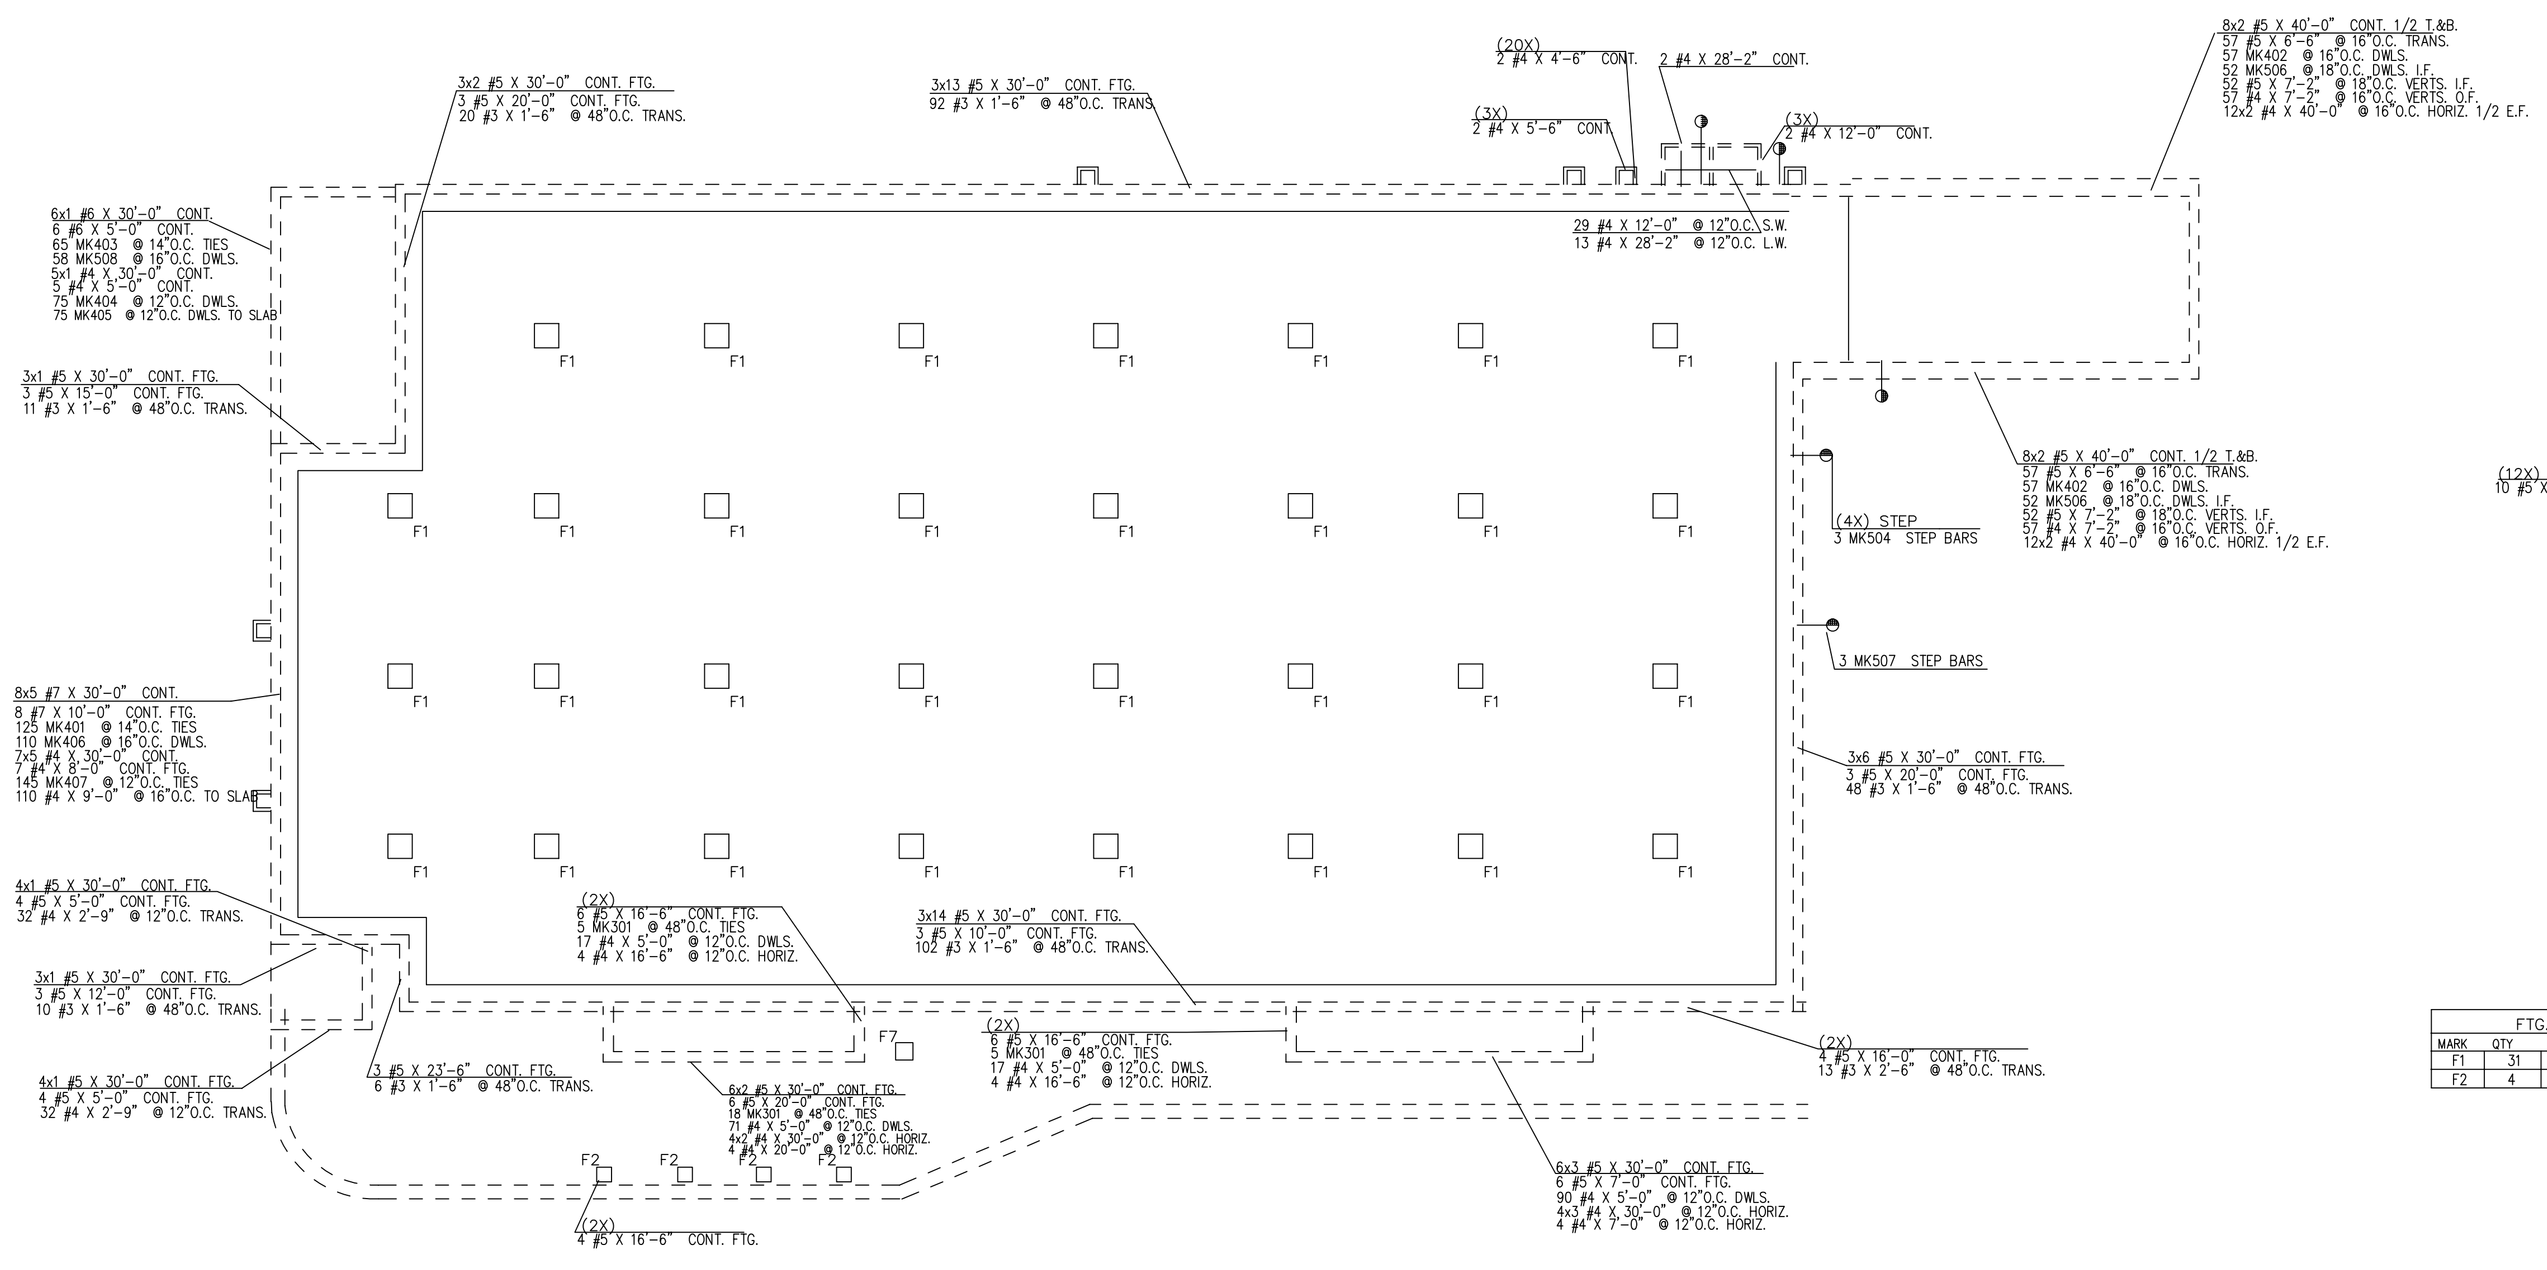

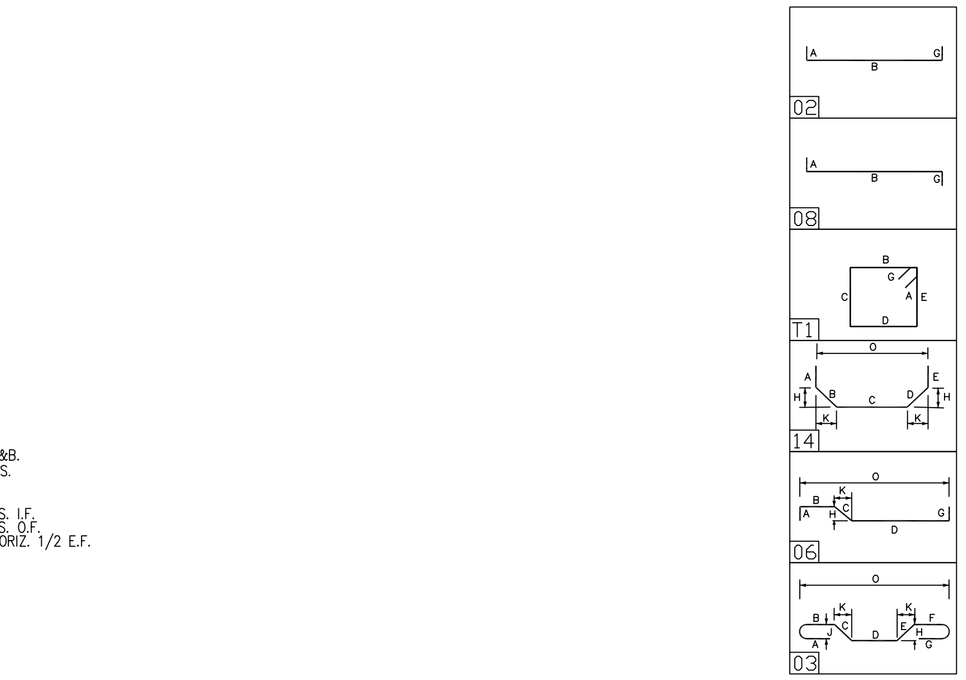

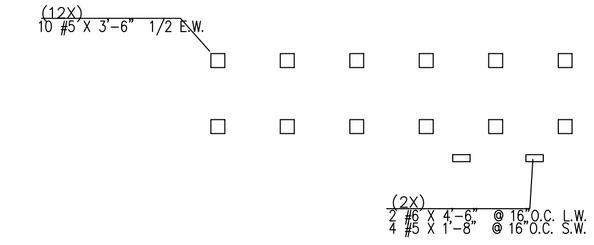

GARDEN CENTER

FTG. SCHEDULE		
MARK	QTY	REINF. 1/2 E.W. UNO
F1	31	14 #6 X 6'-6"
F2	4	6 #6 X 3'-6"

NOTES:

1. 60 MK503 CORNER BARS
2. 985 #5 X 8'-9" @ 16"O.C. @ LEAVOUT
   40 #5 X 16'-0" @ 16"O.C. @ LEAVOUT
3. 110x4 #4 X 3'-0" DIS. JOINTS & REENTRANT

NO.	REVISION	DR.	DATE
A	ISSUED FOR APPROVAL		

SOUTHEASTERN REINFORCING INC.
130 BELL CAMP RD.
JACKSON, TN 38301
(901)427-3227
(800)748-8659
FAX: (901)423-8910

JOB: HOME DEPOT
LOCATION: CLINTON, MS
CONTRACTOR: JAYTON CONST.
ARCHITECT:

DRAWN BY	DATE	SHEET NO.
WILLIE	7/15/05	W1